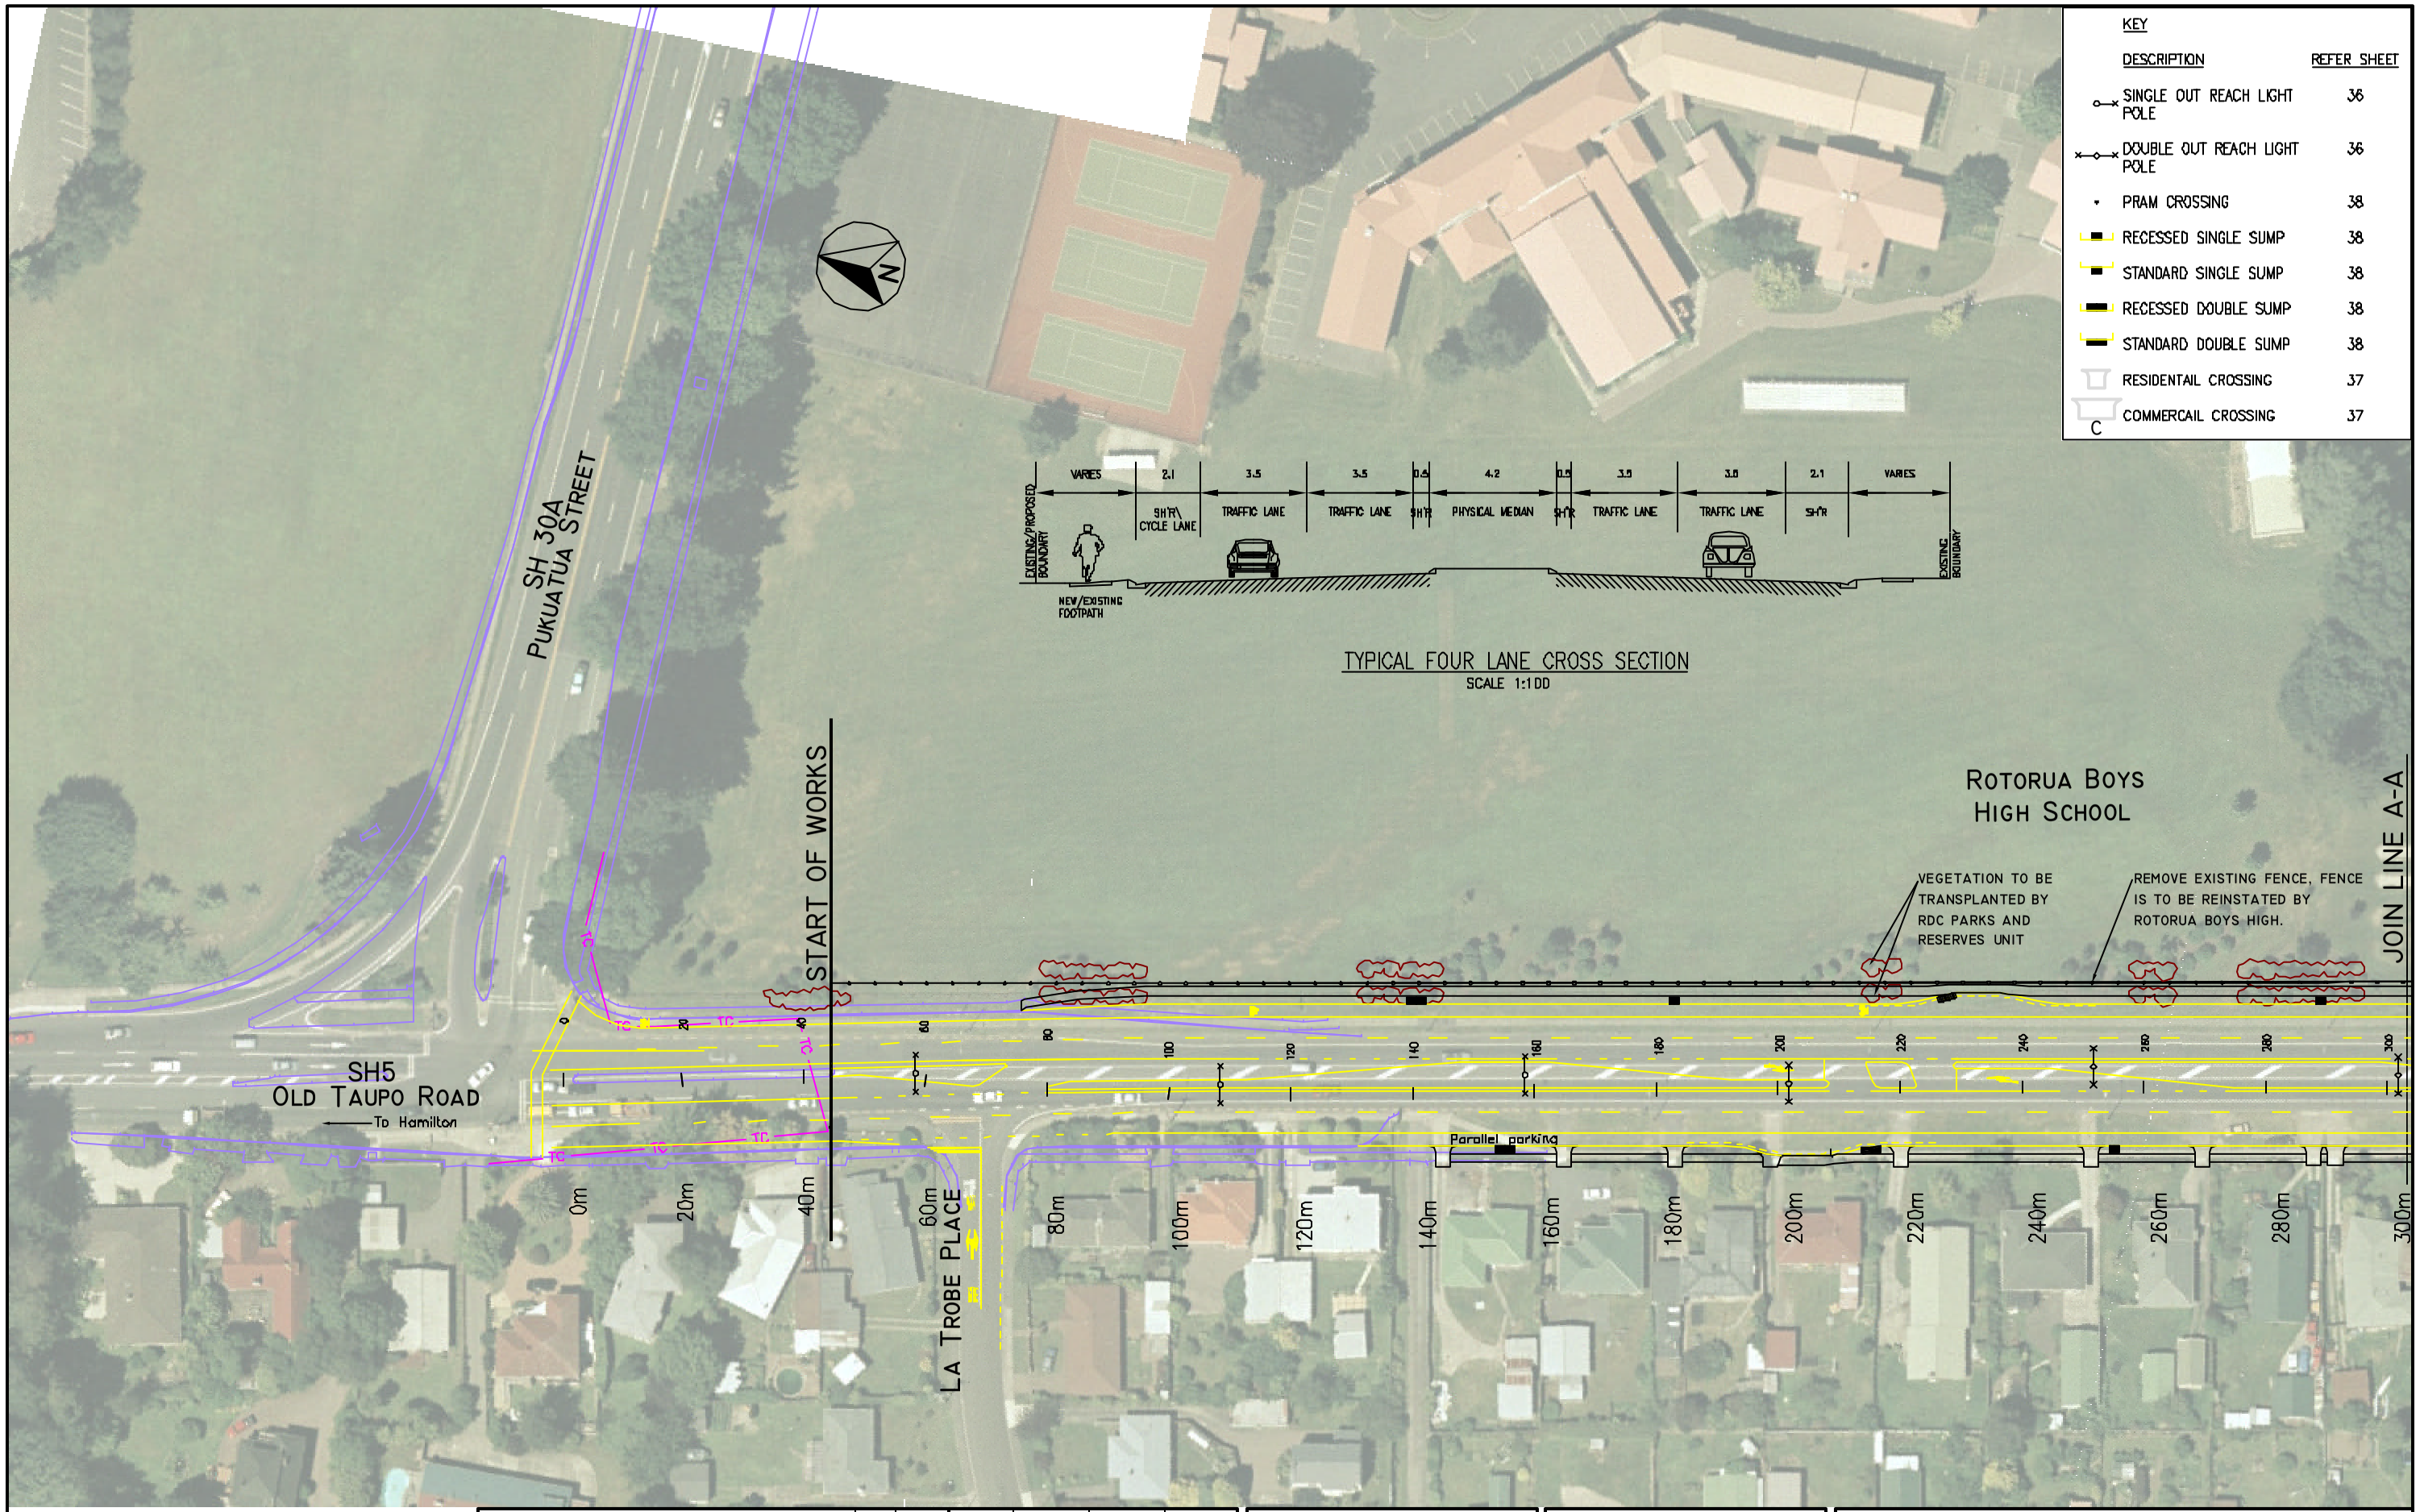

				BY	CHECKED	DATE
			DESIGN	ACB		
			DRAWN	ACB		
			APPROVED			
AMENDMENT	APP'D	DATE				

This drawing and its contents are the property of Opus International Consultants Limited. Any unauthorised employment or reproduction, in full or in part, is forbidden.

ROTORUA DISTRICT COUNCIL
Private Bag 1083, Rotorua, New Zealand
Telephone 07-348-4199, Fax 07-348-3143

OPUS INTERNATIONAL CONSULTANTS
Hamilton Office
Private Bag 3057
Hamilton, New Zealand
Tel: +64 7 838 9344
Fax: +64 7 838 9324

TITLE ROTORUA DISTRICT COUNCIL
FOUR LANE RECONSTRUCTION OF SH5 FROM RP 50/0.00 TO 0.880
OLD TAUPO ROAD – LA TROBE PLACE TO MALFROY ROAD

OVERVIEW PLAN
CH 000 – 300

STATUS	FILE			
Construction	289133.08			
SCALE	PLOT DATE	FEATURE IDENTIFIER	CODE	SHEET	REVISION
1:500 (A1)	21/01/04 @ 16:41	2/212/94	7204	02	R0

GRAPHIC SCALES

g:\transp\transp8x\289133_03_otr\acad\constr\oldtaupo4lane\drawings\2_212_94_7204_02-04.dwg ORIGINAL SHEET SIZE A1 [840x594]