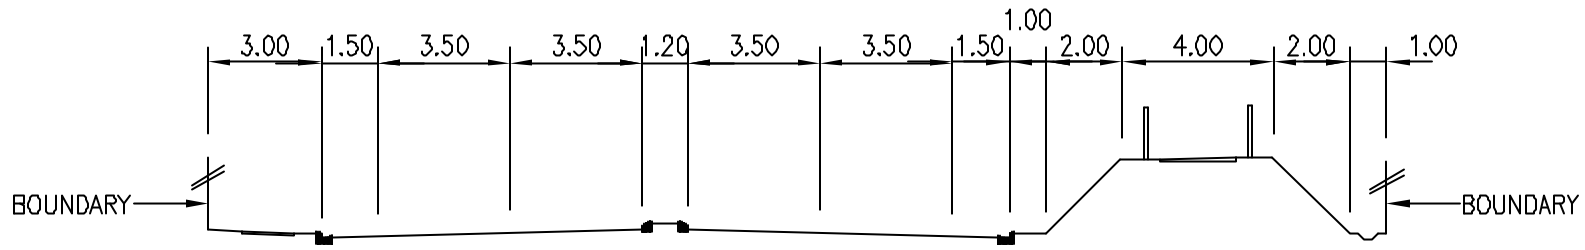

CROSS SECTION CHAINAGE: 550
VICTORIA ARTERIAL AT PERERIKA STREET

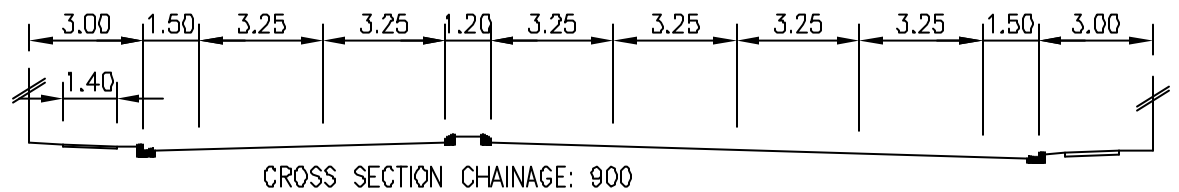

CROSS SECTION CHAINAGE: 900
VICTORIA ARTERIAL IMMEDIATELY EAST OF RANOLF STREET INTERSECTION

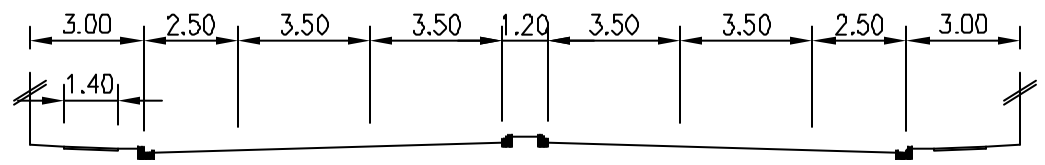

CROSS SECTION CHAINAGE: 1200
VICTORIA ARTERIAL AT UNION STREET

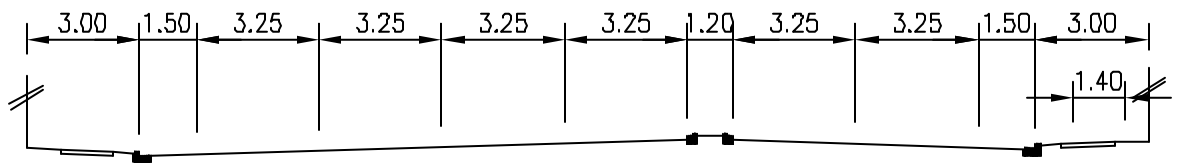

CROSS SECTION CHAINAGE: 1425
VICTORIA ARTERIAL IMMEDIATELY WEST OF FENTON STREET INTERSECTION

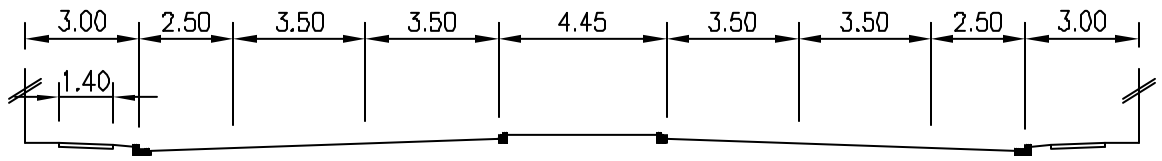

CROSS SECTION CHAINAGE: 1550
VICTORIA ARTERIAL NORTH WEST OF TI STREET

AMENDMENT	APP'D	DATE

	BY	CHECKED	DATE
DESIGN			
DRAWN	JA		08/03
APPROVED			

This drawing and its contents are the property of Opus International Consultants Limited. Any unauthorised employment or reproduction, in full or in part, is forbidden.

Private Bag 11030, Palmerston North, New Zealand
Telephone 07-348-4189, Fax 07-348-3143

OPUS INTERNATIONAL CONSULTANTS

Hamilton Office
Private Bag 3057
Hamilton, New Zealand
Tel: +64 7 838 9344
Fax: +64 7 838 9324

TITLE ROTORUA DISTRICT COUNCIL
VICTORIA STREET ARTERIAL

TYPICAL CROSS SECTIONS
OPTION 8

STATUS	FILE			
DRAFT	267881.00			
SCALE	PLOT DATE	FEATURE IDENTIFIER	CODE	SHEET	REVISION
1:100 (A1)	15/08/03 @ 14:39			01	

GRAPHIC SCALES

g:\267800\57881_00\00\victoria\acad\cross sections.dwg ORIGINAL SHEET SIZE A1 [840x594]